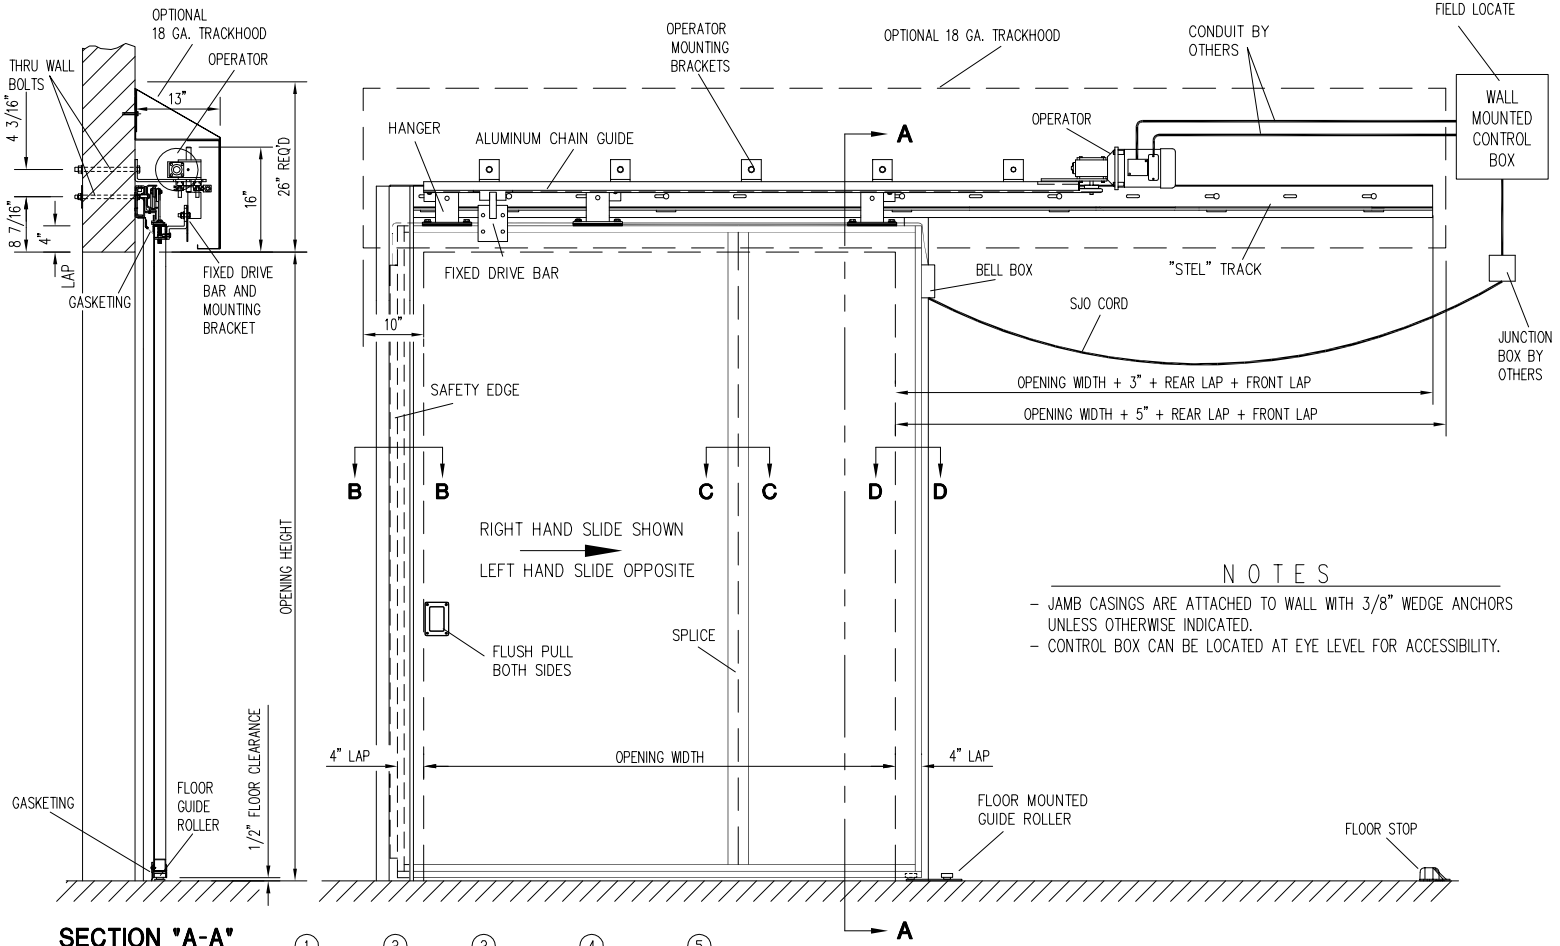

SECTION "A-A"

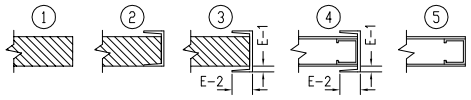

FRAME DETAIL

SAINO SERIES 50000

AUTOMATIC DOOR WITH F1900 OPERATOR
4 HR. U.L. LABELED DOORS

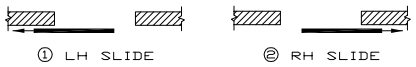

SLIDE PLAN

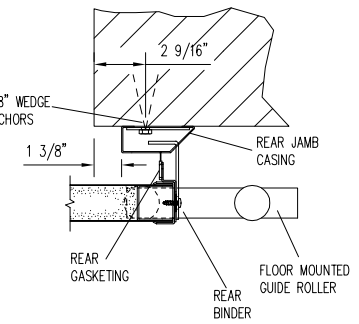

SECTION "D-D"

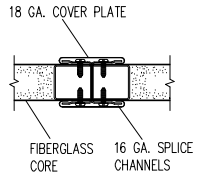

SECTION "C-C"

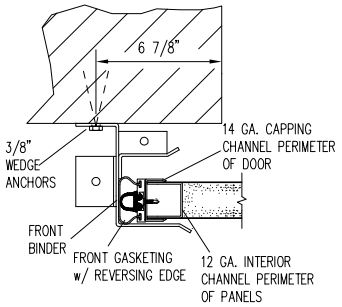

SECTION "B-B"

NOTES

- JAMB CASINGS ARE ATTACHED TO WALL WITH 3/8" WEDGE ANCHORS UNLESS OTHERWISE INDICATED.
- CONTROL BOX CAN BE LOCATED AT EYE LEVEL FOR ACCESSIBILITY.

TAG MARK	DOOR TYPE	OPENING WIDTH	OPENING HEIGHT	SLIDE PLAN	FINISH DOOR WIDTH	FINISH DOOR HEIGHT	NO. OF PANELS	WALL THICKNESS	FRAME DETAIL	E-1	E-2	OPERATOR	NEMA	CLEARANCE REQ'D CLOS. SIDE	CLEARANCE REQ'D OPNG. SIDE	CLEARANCE REQ'D HEAD	U.L. LABEL	CRUSH PLATES	TRACK-HOOD	WEATHER-STRIPPING	LOCKING SYSTEM	REMARKS

Chase Doors
Tel: (800) 543-4455 FAX: (800) 978-6570
www.chasedoors.com

JOB		CUSTOMER NO:		NO. PRINTS	FOR	DATE / REVISED
		CHASE ORDER NO:				
SOLD TO		DRAWN BY:				
		SHEET ____ OF ____				