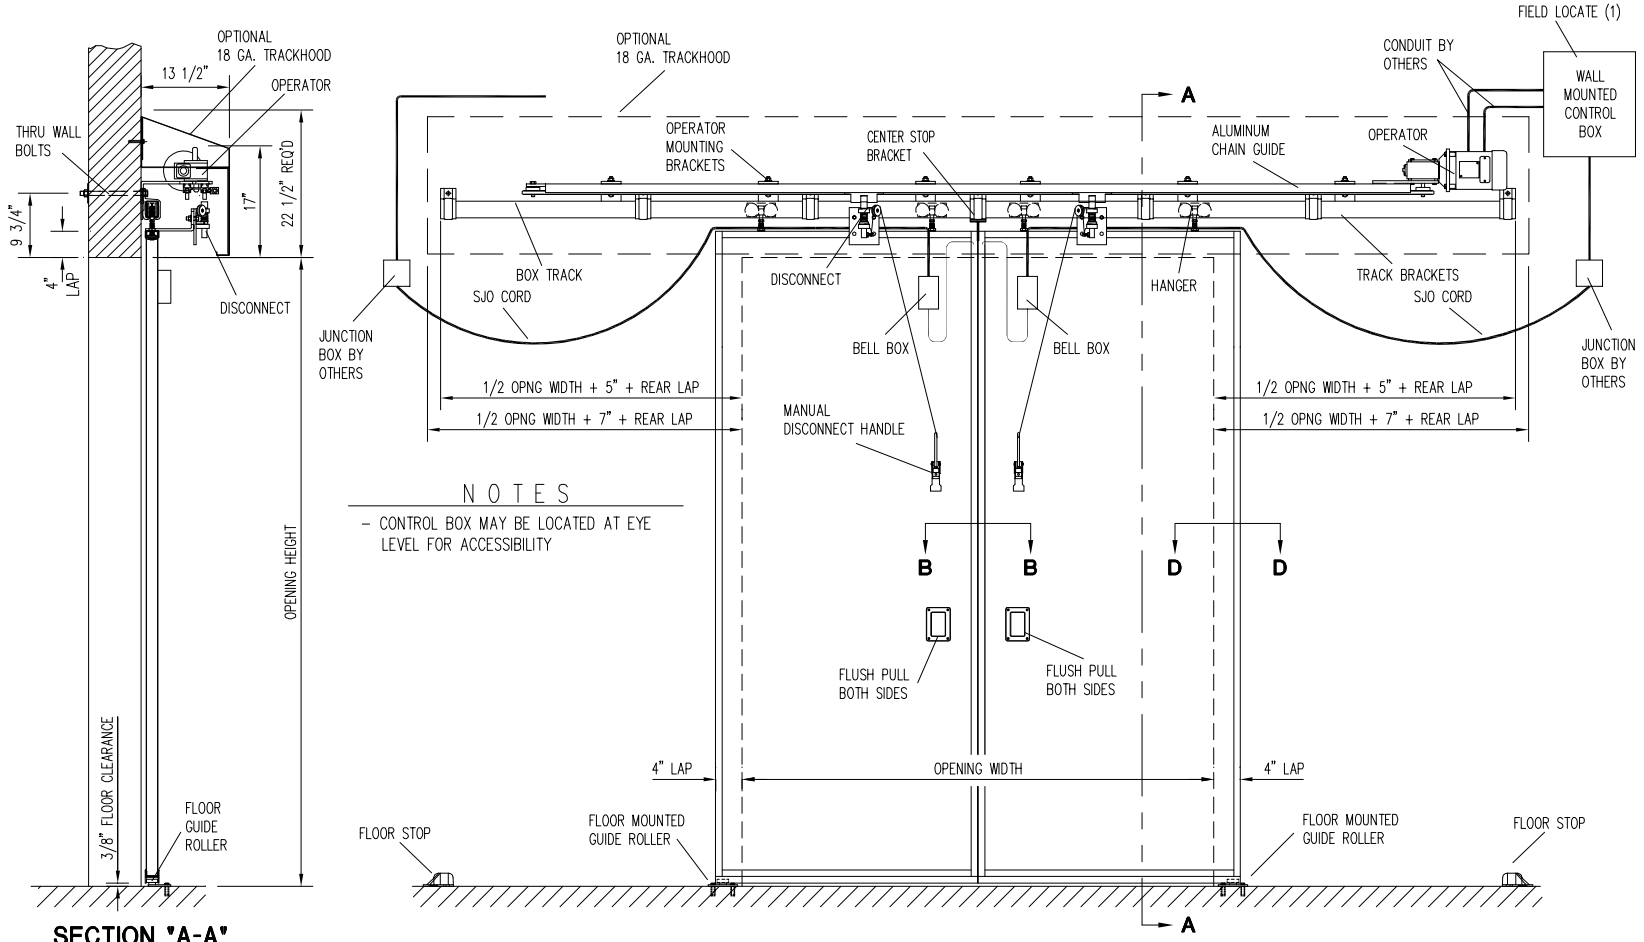

NOTES

- CONTROL BOX MAY BE LOCATED AT EYE LEVEL FOR ACCESSIBILITY

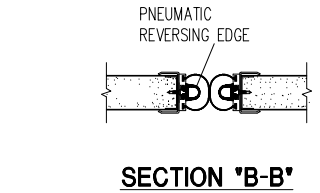

SECTION "B-B"

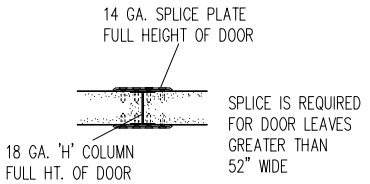

SECTION "C-C"

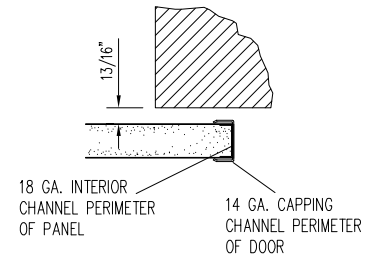

SECTION "D-D"

SECTION "A-A"

SLIDE PLAN

SAINO SERIES 1101
SAINO SERIES 2101 w/ CALCIUM SILICATE CORE

AUTOMATIC DOOR WITH 1900 OPERATOR

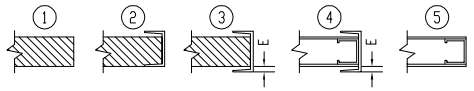

FRAME DETAIL

TAG MARK	DOOR TYPE	OPENING		SLIDE PLAN	FINISH DOOR		NO. OF PANELS	WALL THICKNESS	FRAME DETAIL	E	OPERATOR	NEMA	CLEARANCE REQ'D		TRACK-HOOD	WEATHER-STRIPPING	LOCKING SYSTEM	REMARKS
		WIDTH	HEIGHT		WIDTH	HEIGHT							OPENING SIDE	HEAD				

Chase Doors
Tel: (800) 543-4455 FAX: (800) 978-6570
www.chasedoors.com

JOB		CUSTOMER NO:	
		CHASE ORDER NO:	
SOLD TO		DRAWN BY:	
		SHEET ____ OF ____	

NO. PRINTS	FOR	DATE	REVISED